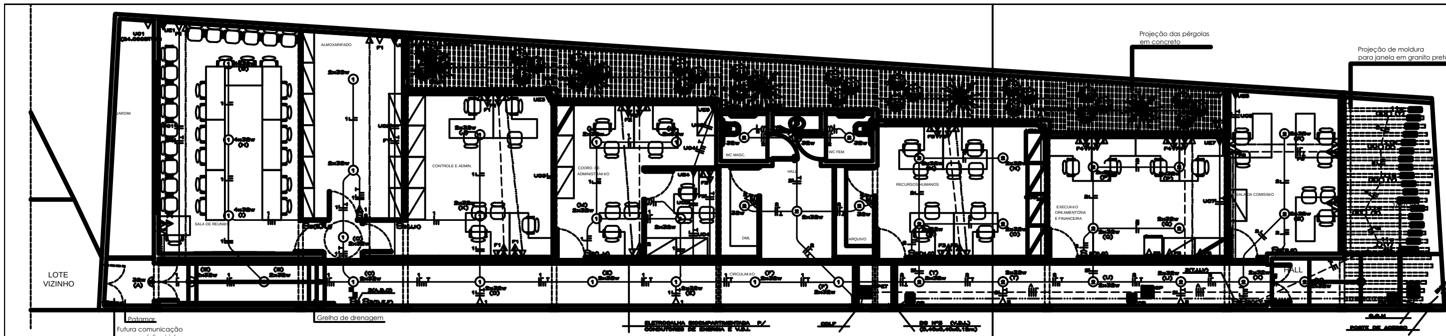

PLANO GERAL — TÉRREO

ESCALA-----------------1:75

OBS: —TODA REDE PRA V.D.I. SERÁ EXECUTADA EM ELETRODUTO DE PVC RÍGIDO NA BITOLA DE ø1.1/4" OU 40mm.
—OS ELETRODUTOS NÃO COTADOS SERÃO DE ø3/4".

QUADRO DE ĉNDICES	
ĆREA DO LOTE	339,70 mĮ
RECUO FRONTAL	3,00 m
RECUO LATERAL	1,50 m
RECUO POSTERIOR	1,50 m
ĆREA PERMEĆVEL	70,33 mĮ
TX. PERMEABILIDADE	20 %
ĆREA TOTAL CONSTRUĉDA	274,65 mĮ
COEF. DE APROVEITAMENTO	0,8
ĆREA OCUPADA	274,65 mĮ
TX. DE OCUPA¢ëO	80 %

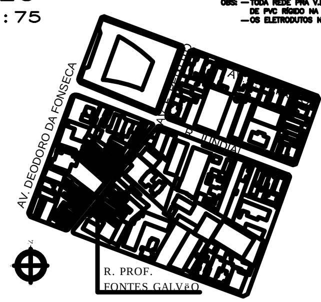

PLANTA DE SITUAÇÃO

SEM ESCALA

QUADRO RESUMO DE CARGAS

[illegible]	[illegible]	[illegible]	[illegible]	(A)	[illegible]	O B S E R V A Ç Õ E S
[illegible]	1	[illegible]	[illegible]	[illegible]	[illegible]	[illegible]
	[illegible]	[illegible]	[illegible]	[illegible]	[illegible]	[illegible]
	[illegible]	[illegible]	[illegible]	[illegible]	[illegible]	[illegible]
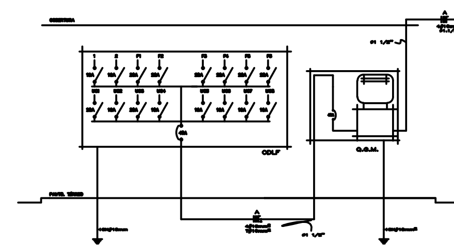

DIAGRAMA UNIFILAR DE LIGAÇÃO

SEM ESCALA

CONVENÇÕES:

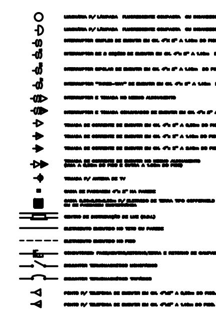

PROJETO

PROPRIETÁRIO

EXECUÇÃO

INSTALAÇÕES ELÉTRICAS E DE V.D.I.

01/01

carlos linhares
INSTALAÇÕES PREDIAIS
Equipe Técnica:
CARLOS E. LINHARES REBOUÇAS
Colaboração:
MARIA NATALÍCIA NOGUEIRA LINHARES
Av. Lima e Silva, 1595 — Lagoa Nova — Natal/RN CEP-59.75-710
FONE/FAX: (084) 3206-9337 EMAIL: carloslinhares@digizap.com.br